




KEY PLAN
GENERATOR FLOOR ELEV. 287.00
Scale: 1"=40'

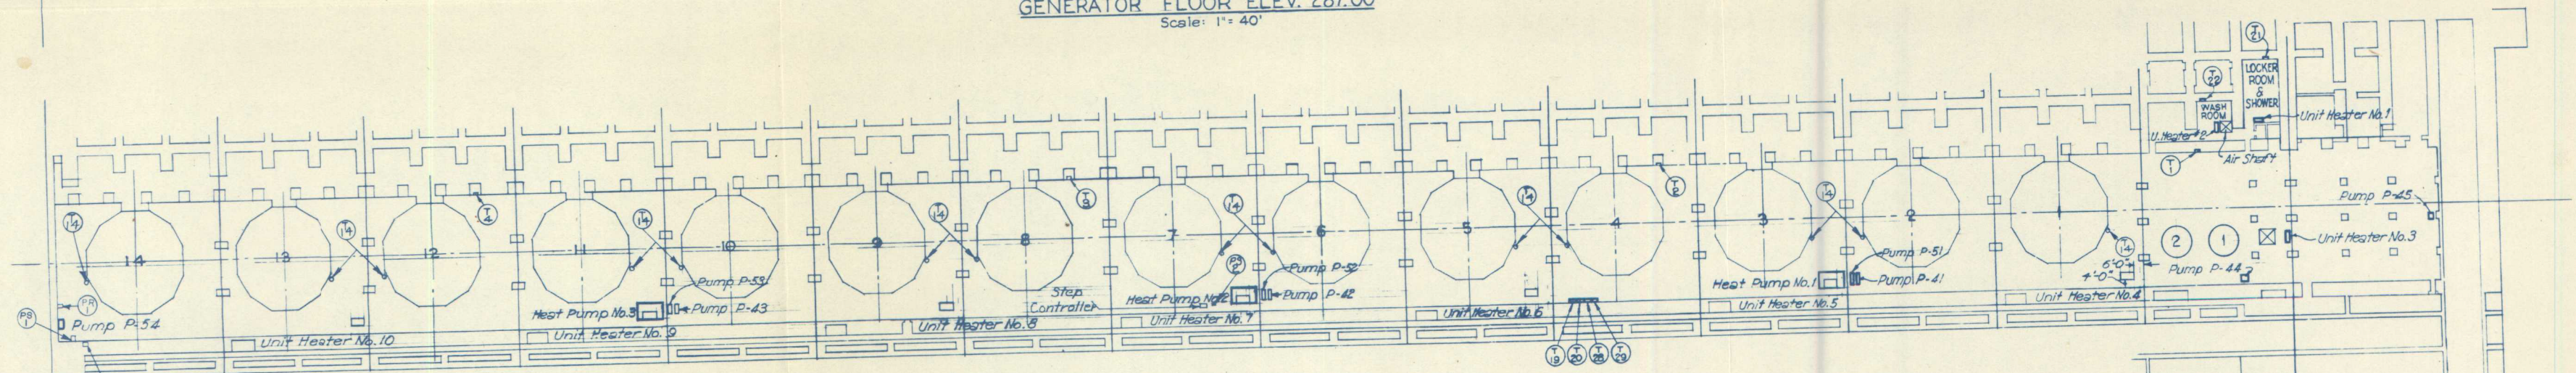

KEY PLAN
TURBINE FLOOR ELEV. 267.50
Scale: 1"=40'

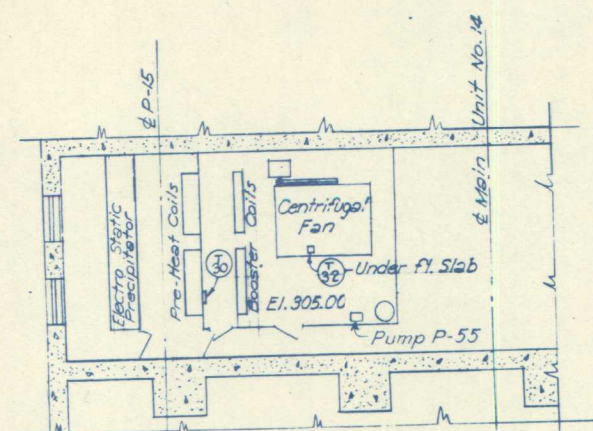

KEY PLAN-FRESH AIR CONDITIONER-EL.305.0
Scale: 3/32"=1'-0"

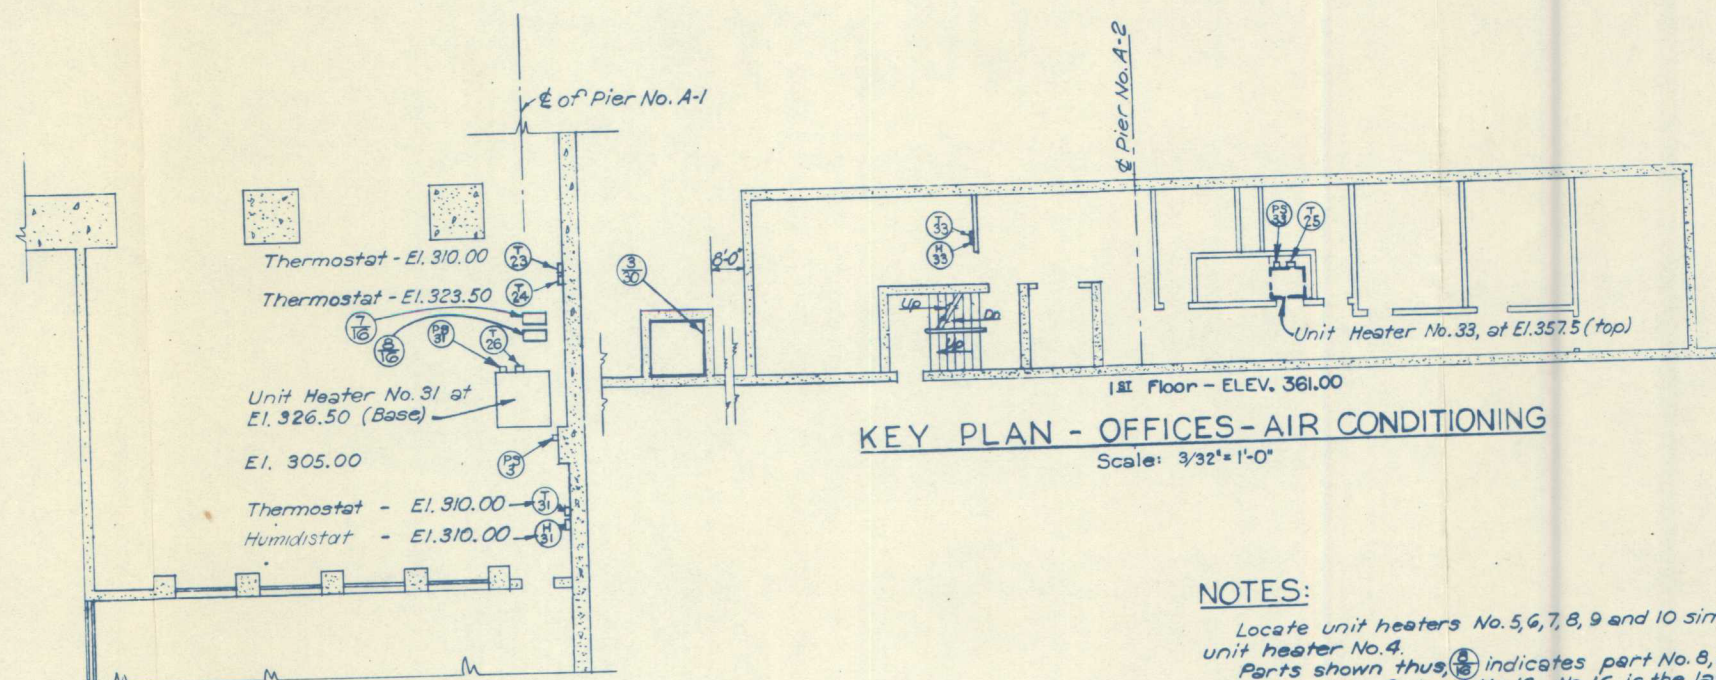


KEY PLAN - CONTROL ROOM
Scale: 3/32"=1'-0"

KEY PLAN - OFFICES-AIR CONDITIONING
Scale: 3/32"=1'-0"

NOTES:

Locate unit heaters No. 5, 6, 7, 8, 9 and 10 similar to unit heater No. 4.
Parts shown thus (16) indicates part No. 8, as shown on material list of sheet No. 16. No. 16 is the last number of drawing No. MDP-series 2-2-3-7/-
Parts shown thus (17) are shown on one of the following drawings: MDP-2-2-3-7/29; Electrical Drawings, MDP-2-2-6-1A21/1 to MDP-2-2-6-1A21/4 inclusive.

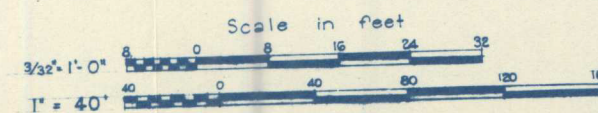

REFERENCE DRAWINGS

PNEUMATIC CONTROL DIAGRAM
ONE LINE DIAGRAM - SH-1 SWITCHGEAR
ONE LINE DIAGRAM - SH-2 SWITCHGEAR
ONE LINE DIAGRAM - SH-3 SWITCHGEAR
ONE LINE DIAGRAM - SH-4 SWITCHGEAR

MDP-2-2-3-7/29
MDP-2-2-6-1A21/1
MDP-2-2-6-1A21/2
MDP-2-2-6-1A21/3
MDP-2-2-6-1A21/4

REVISION	DATE	DESCRIPTION	BY
CORPS OF ENGINEERS, U.S. ARMY NORTH PACIFIC DIVISION, PORTLAND, OREGON			
DESIGNED BY R.E.D.			
DRAWN BY B.A.B.			
CHECKED BY G.D.E.			
PREPARED:			
HEAD, MECHANICAL SECTION			
REVIEWED:			
CHIEF, SAFETY BRANCH			
SUBMITTED:			
CHIEF, HYDRO-ELECTRIC DESIGN BRANCH			
RECOMMENDED:			
CHIEF, ENGINEERING DIVISION			
DATE 29 Mar 50			
McNARY LOCK AND DAM COLUMBIA RIVER, OREGON POWERHOUSE HEATING & VENTILATING KEY PLANS			
SCALE AS SHOWN SPEC. NO.			
MDP-2-2-3-7/13			
SHEET OF			